Permit #F00152863

FilmL.A., Inc.
6255 W Sunset Blvd, 12th Floor
Hollywood, CA 90028
t: (213)977-8600 - f: (213)977-8601
www.filmla.com

Summary Information

Permit No: F00152863 **Type of Permit:** FILMING **Release Date:** 06/13/2019

Production Company	ANONYMOUS CONTENT
Insured Company Name	ANONYMOUS CONTENT LLC
Contact Phone No. 1	310-558-6000
Contact Phone No. 2	
Fax	
Address	3532 HAYDEN AVENUE CULVER CITY, California 90232
Production Title	2019 YRYS FOOTBALL PRODUCTION - DBCA
Type of Production	Commercial - Standard

Producer	Brady Van Hull
Director	Tim Godsall
1st AD	Craig Owens
Production Manager	Tim Kreis
FilmL.A. Coordinator	Cody Penwell
Location Manager	Nik Mansoor
Primary Phone	Mobile - 818-822-9292
Secondary Phone	Office - 310-558-6000
Location Assistant	Nik Mansoor
Primary Phone	Mobile - 818-822-9292
Secondary Phone	

Fees

Posting 300	$69.00
Posting 900	$207.00
Posting 1500	$345.00
Notification Charge	$170.00
FILMLA NON-REFUNDABLE FILM APPLICATION FEE	$685.00
LA CITY LANE AND STREET CLOSURE FEE	$312.00
LA CITY FIRE SAFETY OFFICER	$1,728.00
LA CITY FIRE DEPARTMENT SPOT CHECK SURCHARGE	$85.00

Total Permit Fee $3,601.00

Number of Locations 1

NOT A PERMIT

Permit #F00152863

FilmL.A., Inc.
6255 W Sunset Blvd, 12th Floor
Hollywood, CA 90028
t: (213)977-8600 - f: (213)977-8601
www.filmla.com

Summary Information — Location

Permit Number	F00152863	**Location Manager**	Nik Mansoor
Production Company	ANONYMOUS CONTENT	Primary Phone	Mobile - 818-822-9292
Insured Company	ANONYMOUS CONTENT LLC	Secondary Phone	Office - 310-558-6000
Production Title	2019 YRYS FOOTBALL PRODUCTION ...		

Location Address 2404 Wilshire Blvd, Los Angeles, CA, 90057

Location Name AMERICAN CEMENT BUILDING/APARTMENT BUILDING.

Location Type Apartment Building

Location Description AMERICAN CEMENT BUILDING/APARTMENT BUILDING.

Prep Dates 6/14/2019 - 6/14/2019 07:00 - 19:00 1 day

Film Dates 6/15/2019 - 6/15/2019 07:00 - 22:00 1 day

Strike Dates 6/16/2019 - 6/16/2019 09:00 - 22:00

Open or Closed to the Public Open

Generic Conditions
*Certain service and personnel fees required by jurisdictional agencies are not collected by FilmL.A. Any such fees must be paid directly to the appropriate agency, and a separate invoice will be provided to the permittee.
*LAFD UFSO: Company must contact FilmL.A. for extension of the Uniformed Fire Safety Officers' hours. During normal business hours, UFSO must also inform the LAFD Film desk of the extension.
Community Survey Obtained
Equipment staging and vehicles may park on one side of the street only.
Must Maintain 5' Clearance on Sidewalks/Walkways
Must maintain local/emergency access
No cast or crew parking on area streets
No interference with merchant activity.
No interference with vehicular or pedestrian traffic

Please see attached documents
F00152863-Agent_Letter.pdf
Park View (closure) btwn Wilshire & 7th - Anonymous Content.pdf

Equipment on Location

Type	Quantity
5 or 10 ton trucks	3
Cast/Crew vehicles	65
Catering Truck	1
Cube Trucks	7

Personnel on Location

Type	Quantity
Cast	4
Crew	70
Extras	6
LA City UFSO assigned	45281

NOT A PERMIT

FilmL.A., Inc.
6255 W Sunset Blvd, 12th Floor
Hollywood, CA 90028
t: (213)977-8600 - f: (213)977-8601
www.filmla.com

Summary Information — Location

Permit Number F00152863
Production Company ANONYMOUS CONTENT
Insured Company ANONYMOUS CONTENT LLC
Production Title 2019 YRYS FOOTBALL PRODUCTION ...

Location Manager Nik Mansoor
Primary Phone Mobile - 818-822-9292
Secondary Phone Office - 310-558-6000

Generator	1	Off-Duty/Retired LAPD Officer(s)	1
Vans	3		

Filming Activities Interior Dialogue; Filming at VACANT suites 7 A,B,C,E,F Cabling up and into window.; Catering in closure for breakfast & lunch.; *PRODUCTION CANNOT BEGIN FILMING ACTIVITIES INSIDE THE FILMING LOCATION UNTIL THE FSO IS PRESENT; ADDITIONAL PREP: 6/15; 0500-0700. PREP ALL EXTERIOR/CATERING WITHIN CLOSURE;

Jurisdiction **Political:** Los Angeles City - Council District 01 **Police:** Los Angeles Police Department **Fire:** Los Angeles City

Thomas Guide **Page:** 634 **Grid:** B3

Approvals

LOS ANGELES CITY POLICE DEPARTMENT	Richard Priest
FILML.A. CLOSURES	Adrian Fayad
LOS ANGELES CITY DEPARTMENT OF PUBLIC WORKS	Vanessa Martin
LOS ANGELES CITY FIRE DEPARTMENT - FILM UNIT	Kanisha Leonard

Coordinator Note UFSO REQUIRED:
6/15; 0700-2200

Coordinator Note UFSO REQUIRED, PER INSP. OWENS

Parking **Base Camp** Location Type : Filming Location **Crew Parking** Location Type : Other Location 611 S Carondelet St, Los Angeles, CA, 90057

Posting "No Parking" signs B/S OF PARK VIEW DR., WILSHIRE BLVD. TO 7TH ST.
SOUTH SIDE OF WILSHIRE BLVD. FROM PARK VIEW DR. EAST 250'.

Approximate Footage 1201 - 1500 **Log Number** 244077

Date(s) 6/15/2019 to 6/15/2019 **Time(s)** 05:00 to 22:00

Posting "No Parking" signs W/S PARK VIEW DR., WILSHIRE BLVD. TO 7TH ST.

Approximate Footage 601 - 900 **Log Number** 244078

NO PERMIT

FilmL.A., Inc.
6255 W Sunset Blvd, 12th Floor
Hollywood, CA 90028
t: (213)977-8600 - f: (213)977-8601
www.filmla.com

Summary Information — Location

Permit Number	F00152863	**Location Manager**	Nik Mansoor
Production Company	ANONYMOUS CONTENT	Primary Phone	Mobile - 818-822-9292
Insured Company	ANONYMOUS CONTENT LLC	Secondary Phone	Office - 310-558-6000
Production Title	2019 YRYS FOOTBALL PRODUCTION ...		

Date(s) 6/14/2019 to 6/14/2019 **Time(s)** 07:00 to 19:00

Posting "No Parking" signs W/S PARKVIEW ST., WILSHIRE BLVD. - 100' SOUTH

Approximate Footage 0 - 300 **Log Number** 244672

Date(s) 6/16/2019 to 6/16/2019 **Time(s)** 09:00 to 22:00

Lane / Full Closure FULL CLOSURE OF PARK VIEW DR., WILSHIRE BLVD. TO 7TH ST.

Approximate Footage 0 - 300

Date(s) 6/15/2019 to 6/15/2019 **Time(s)** 05:30 to 22:00

NOT A PERMIT

Permit #F00152863

Appointment of Beautiful Day Permits
As Authorized Agent and Representative

I certify that I am a representative of Anonymous Content ("Principal") and am authorized to enter into binding contractual agreements on it behalf. I further certify that I am authorized by Principal to appoint other representatives and agents for Principal and to give such representatives and agents authority to enter into and bind Principal to agreements relating to the issuance of and compliance with location film (e.g. theatrical, television, commercial and other motion picture filming) and still photographic permits, including the permits themselves and any riders to such permits. Acting on behalf of Principal in my capacity as its authorized representative, I appoint Beautiful Day Permits and its employees and agents ("BDP") as Principal's authorized representatives and agents to apply for location film (e.g. theatrical, television, commercial and other motion picture filming) and still photographic permits on behalf of Principal through ("Film L.A., Inc.") for any city, county or other jurisdiction where Film L.A., Inc. operates; to negotiate, discuss, accept, modify, agree to and bind Principal to the terms and conditions of such permits (including all restrictions and/or community guidelines applicable to and such permit); and to execute such permits on behalf of Principal. Principal understands, acknowledges and agrees that it (and/or it insurer) remains responsible and liable for all obligations imposed by or incidental to any permit or rider issued to Principal signed by any employee or agent of (including any coordinator, runner of messenger used by) BDP. Principal further agrees to comply with the terms and conditions of any such permits and hereby appoints BDP as an authorized representative to facilitate compliance with such terms and conditions following issuance of any such permits and to enter into agreements for Principal with respect thereto. Any person, agency, entity, or organization (including Film L.A., Inc. and any city, county, or other jurisdiction where Film L.A., Inc operates) may rely upon this appointment and need not obtain further authorization for any act described herein. An original or faxed copy of this be revoked by Principal at any time in writing delivered to Film L.A., Inc., but in any case shall expire one (1) year from the date of execution set forth below.

I declare under penalty of perjury under the laws of the State of California that I am authorized to appoint BDP as agent for Principal, and based upon that authority I hereby appoint BDP as Principal's agent as set forth herein.

Dated: 6/10/19

Anonymous Content
Name of Principal

By: [signature]
Representative's Signature

NIK MANSOOR
Print Representative's Name

Location Manager
Representative's Title

3532 Hayden St.
Culver City, Ca 90232
Principal's Address

323-558-3667
Principal's Telephone

Jordan & Michaela Wright

Beautiful Day Permits
Phone (619) 749-6088
Fax (619) 749 - 8870

NOT A PERMIT

Permit #F00152863

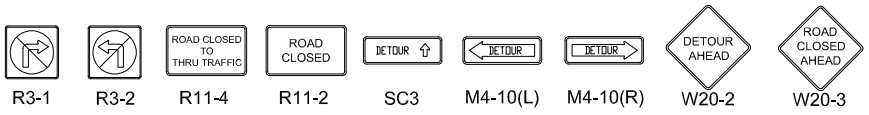

ALL TRAFFIC CONTROL WILL BE INSTALLED TO MEET OR EXCEED THE LATEST CA-MUTCD MINIMUM REQUIREMENTS

- Ⓢ TRAFFIC SIGNAL
- TRAFFIC CONE
- TYPE I W/ SIGN
- HIGH LEVEL WARNING DEVICE

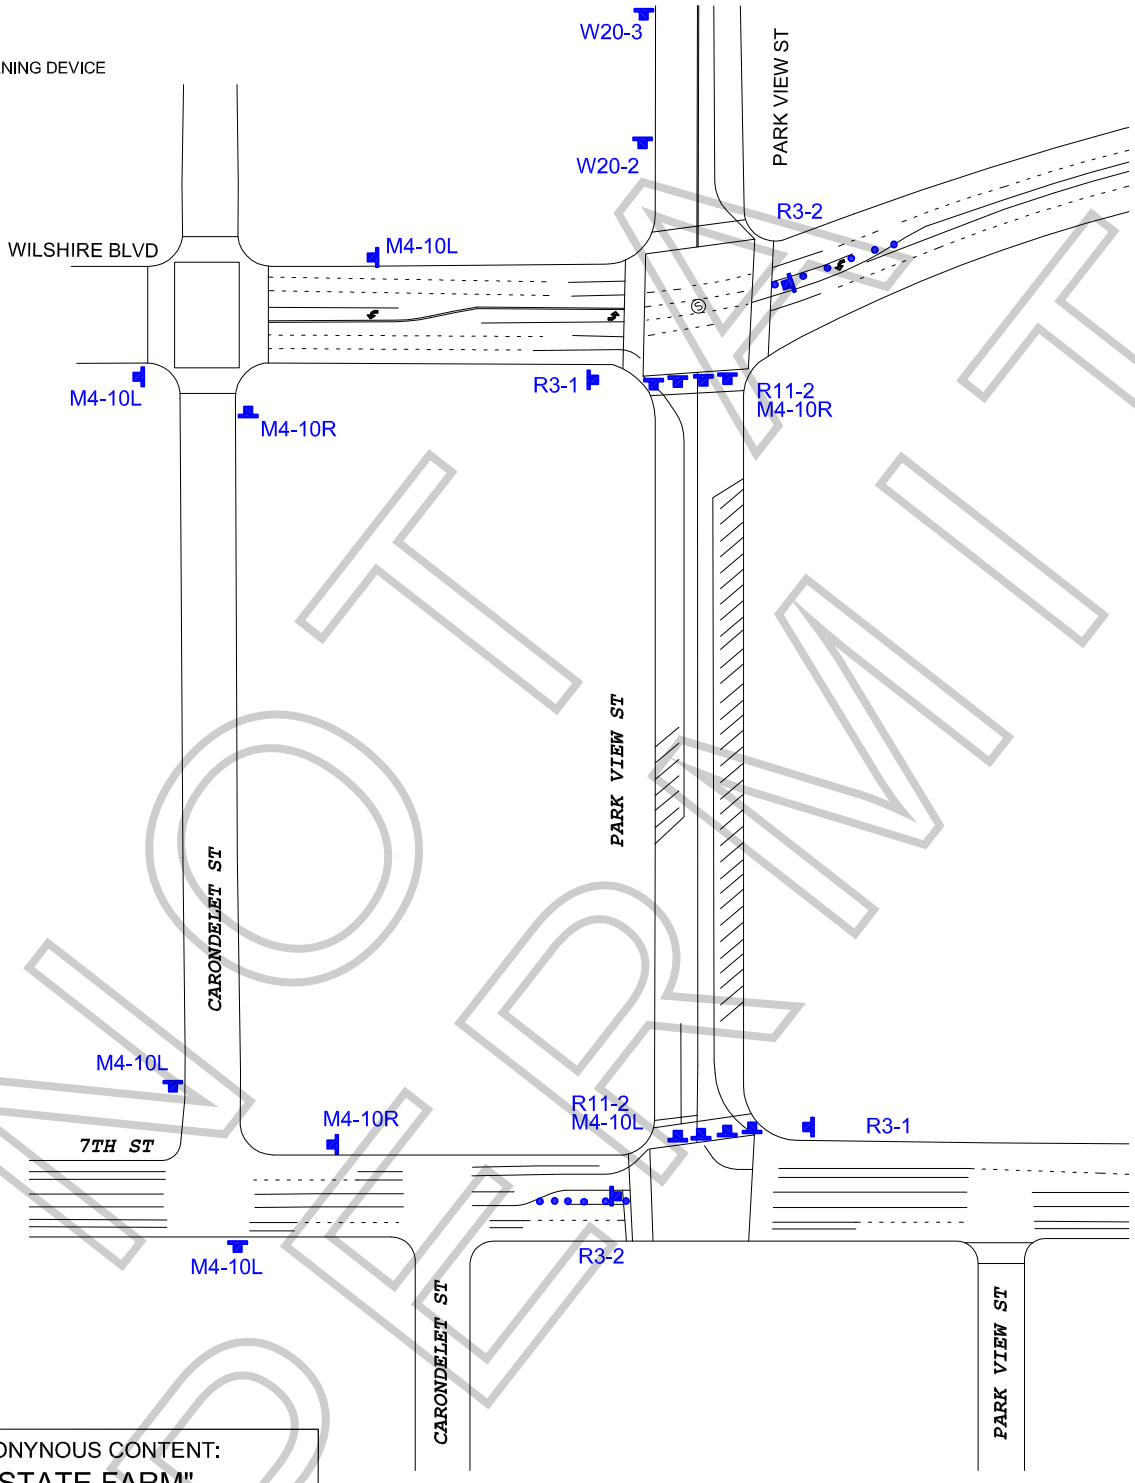

NOT A PERMIT

TCP FOR:	ANONYNOUS CONTENT: "STATE FARM"
LOCATION:	PARK VIEW CLOSURE WILSHIRE TO 7TH ST LOS ANGELES, CALIFORNIA
CONTACT:	MICHAELA WRIGHT OFFICE# 619-749-6088
	JCL TRAFFIC SERVICES (213) 622-9775 C31-CA Lic # 805357
DATE / REVISIONS	DRAFTER: MARIO MENJIVAR SCALE: N.T.S. FILM LA: CP

WORK ZONE TRAFFIC CONTROL PLAN GENERAL NOTES

1. DATE/TIME: 6-15-19 FROM 05:30 HOURS TO 22:00 HOURS.
2. ALL SIGNING, STRIPING, AND TRAFFIC CONTROL DEVICES SHALL CONFORM TO THE (CURRENT) STATE OF CALIFORNIA DEPARTMENT OF TRANSPORTATION (CALTRANS) STANDARD PLANS AND STANDARD SPECIFICATIONS, CALIFORNIA MUTCD, AND ANY ADDENDUMS THERETO, AND AS SHOWN ON THESE PLANS, SYMBOLS AND ABBREVIATIONS USED ARE SHOWN ON CALTRANS STANDARD PLANS.
3. THERE WILL BE NO INTERFERENCE WITH TRAFFIC SIGNALS OR CROSSWALKS.
4. CONES WILL BE 28" MINIMUM HEIGHT AND HAVE REFLECTORIZED SLEEVES FOR NIGHT WORK.
5. POLICE WILL DIRECT TRAFFIC IF NECESSARY.